


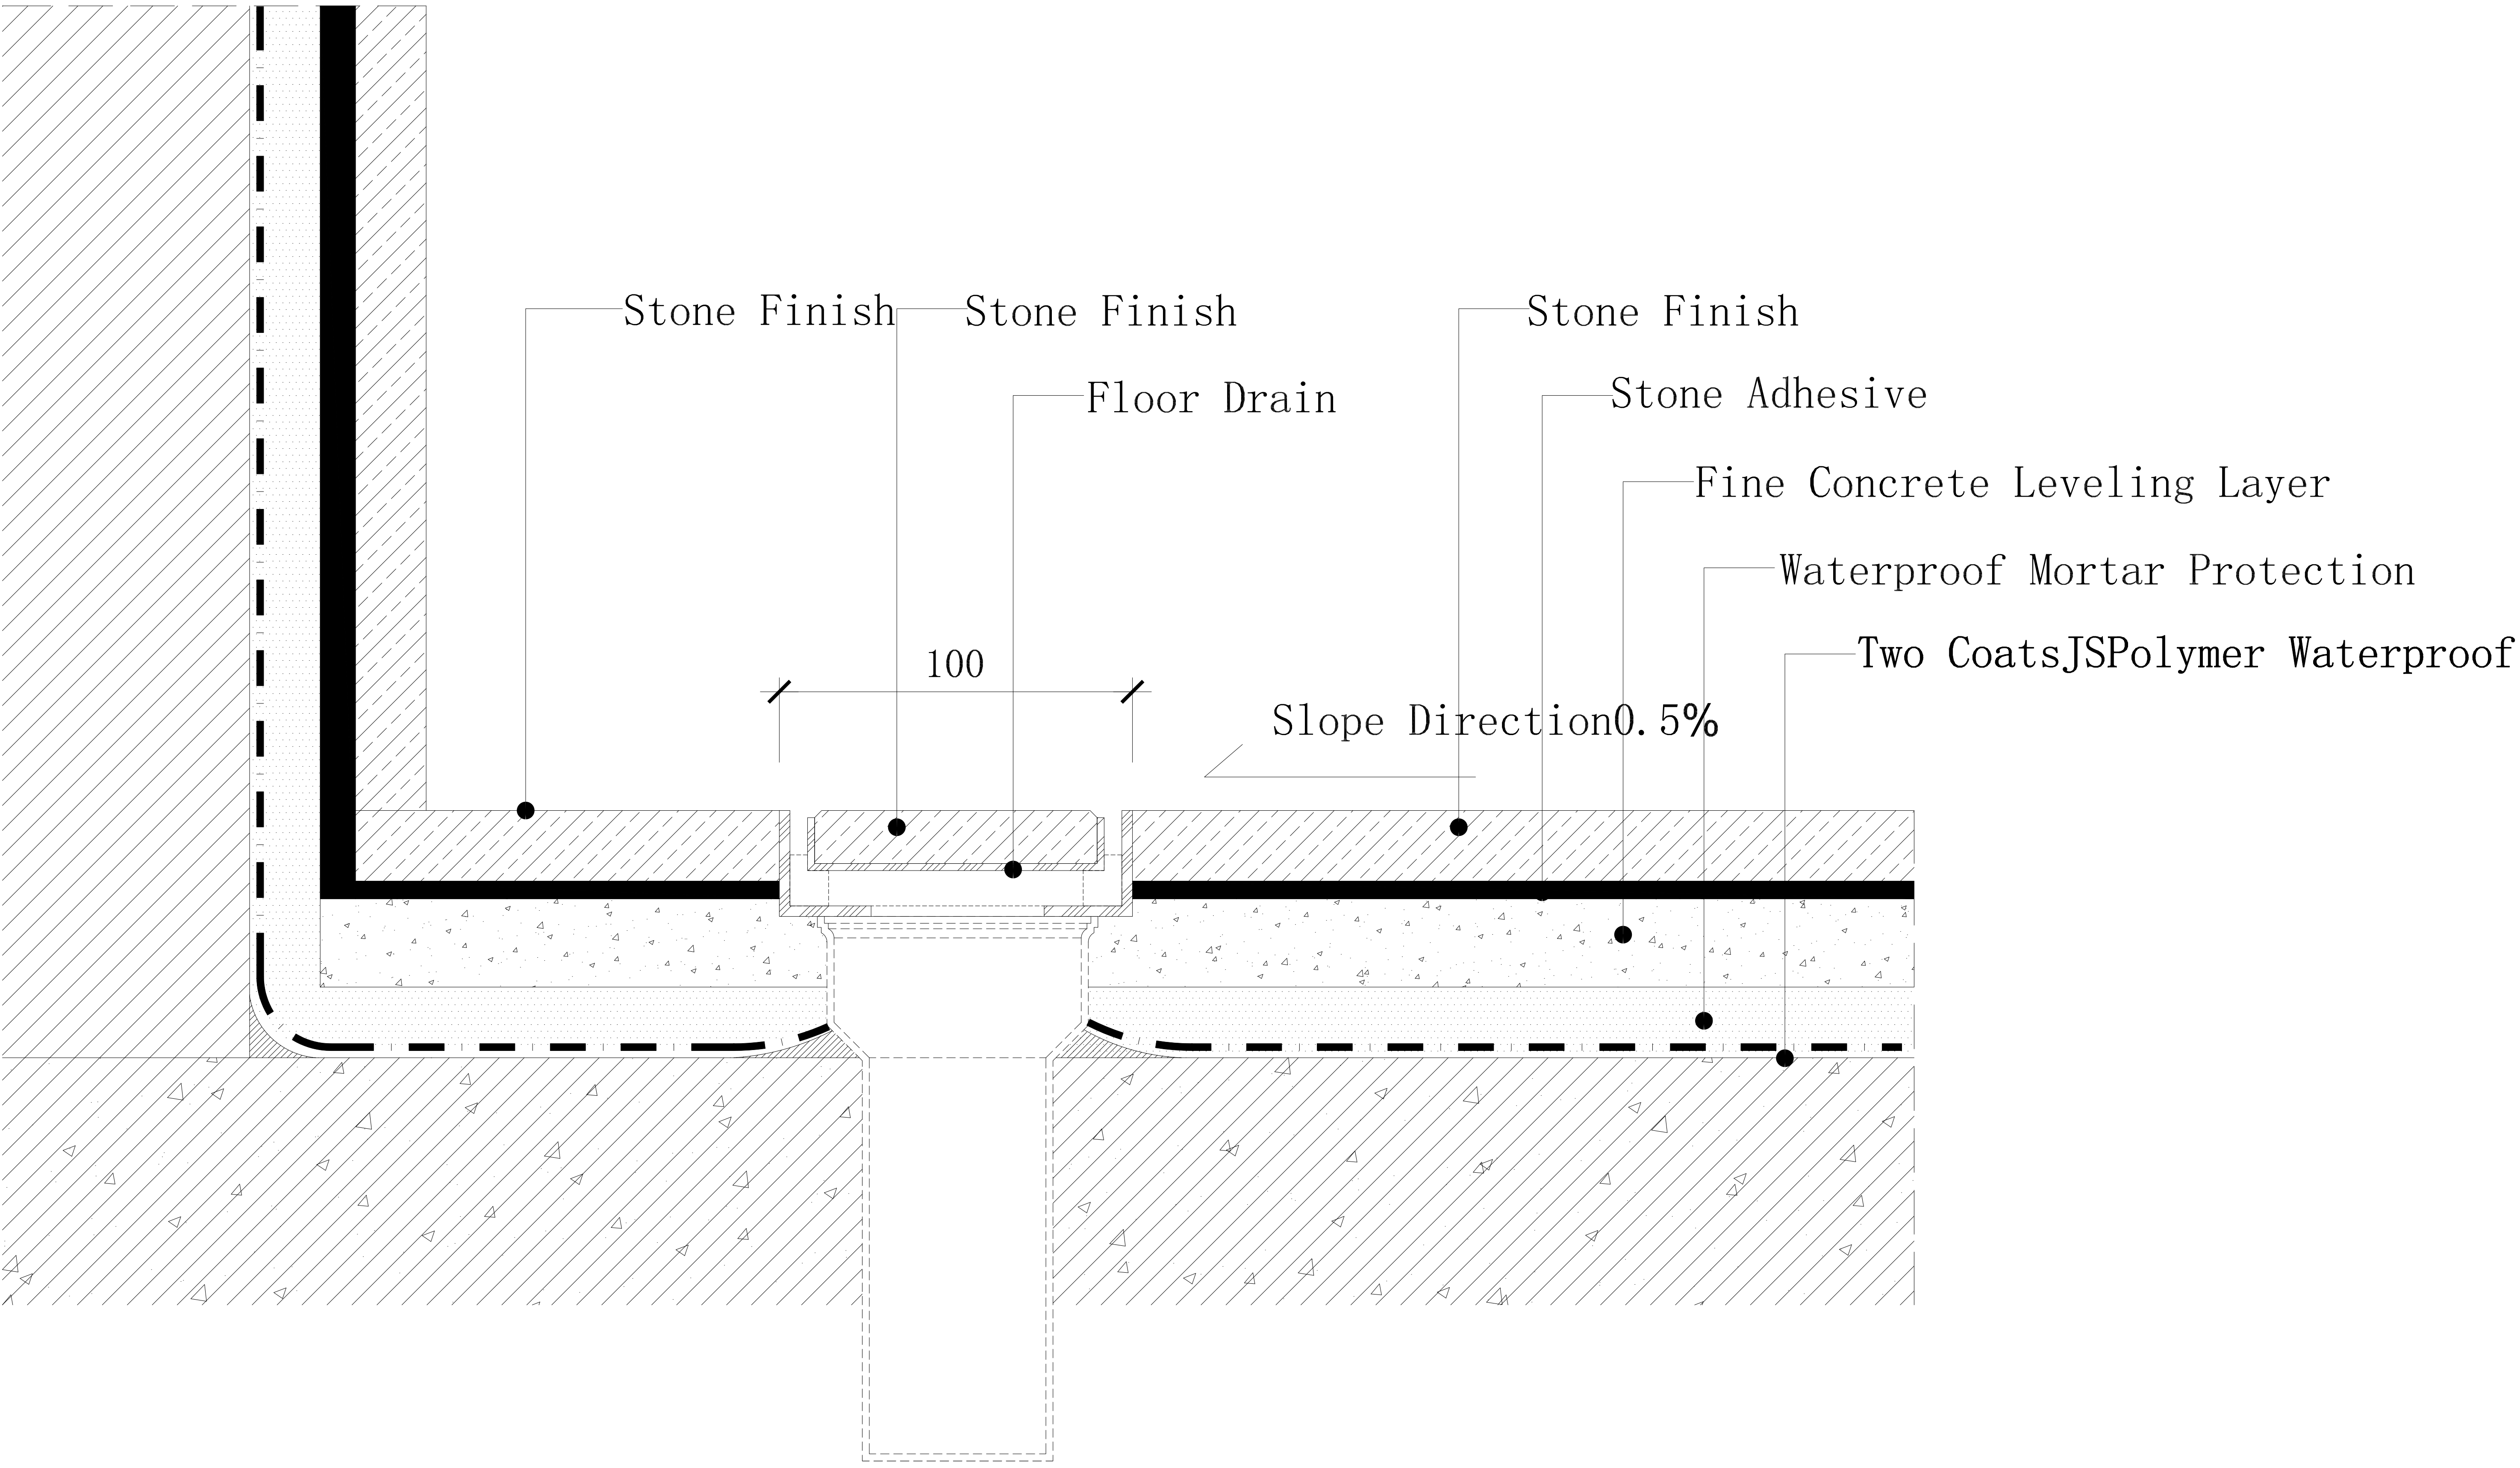

Liner Floor Drain (Finished) Detail